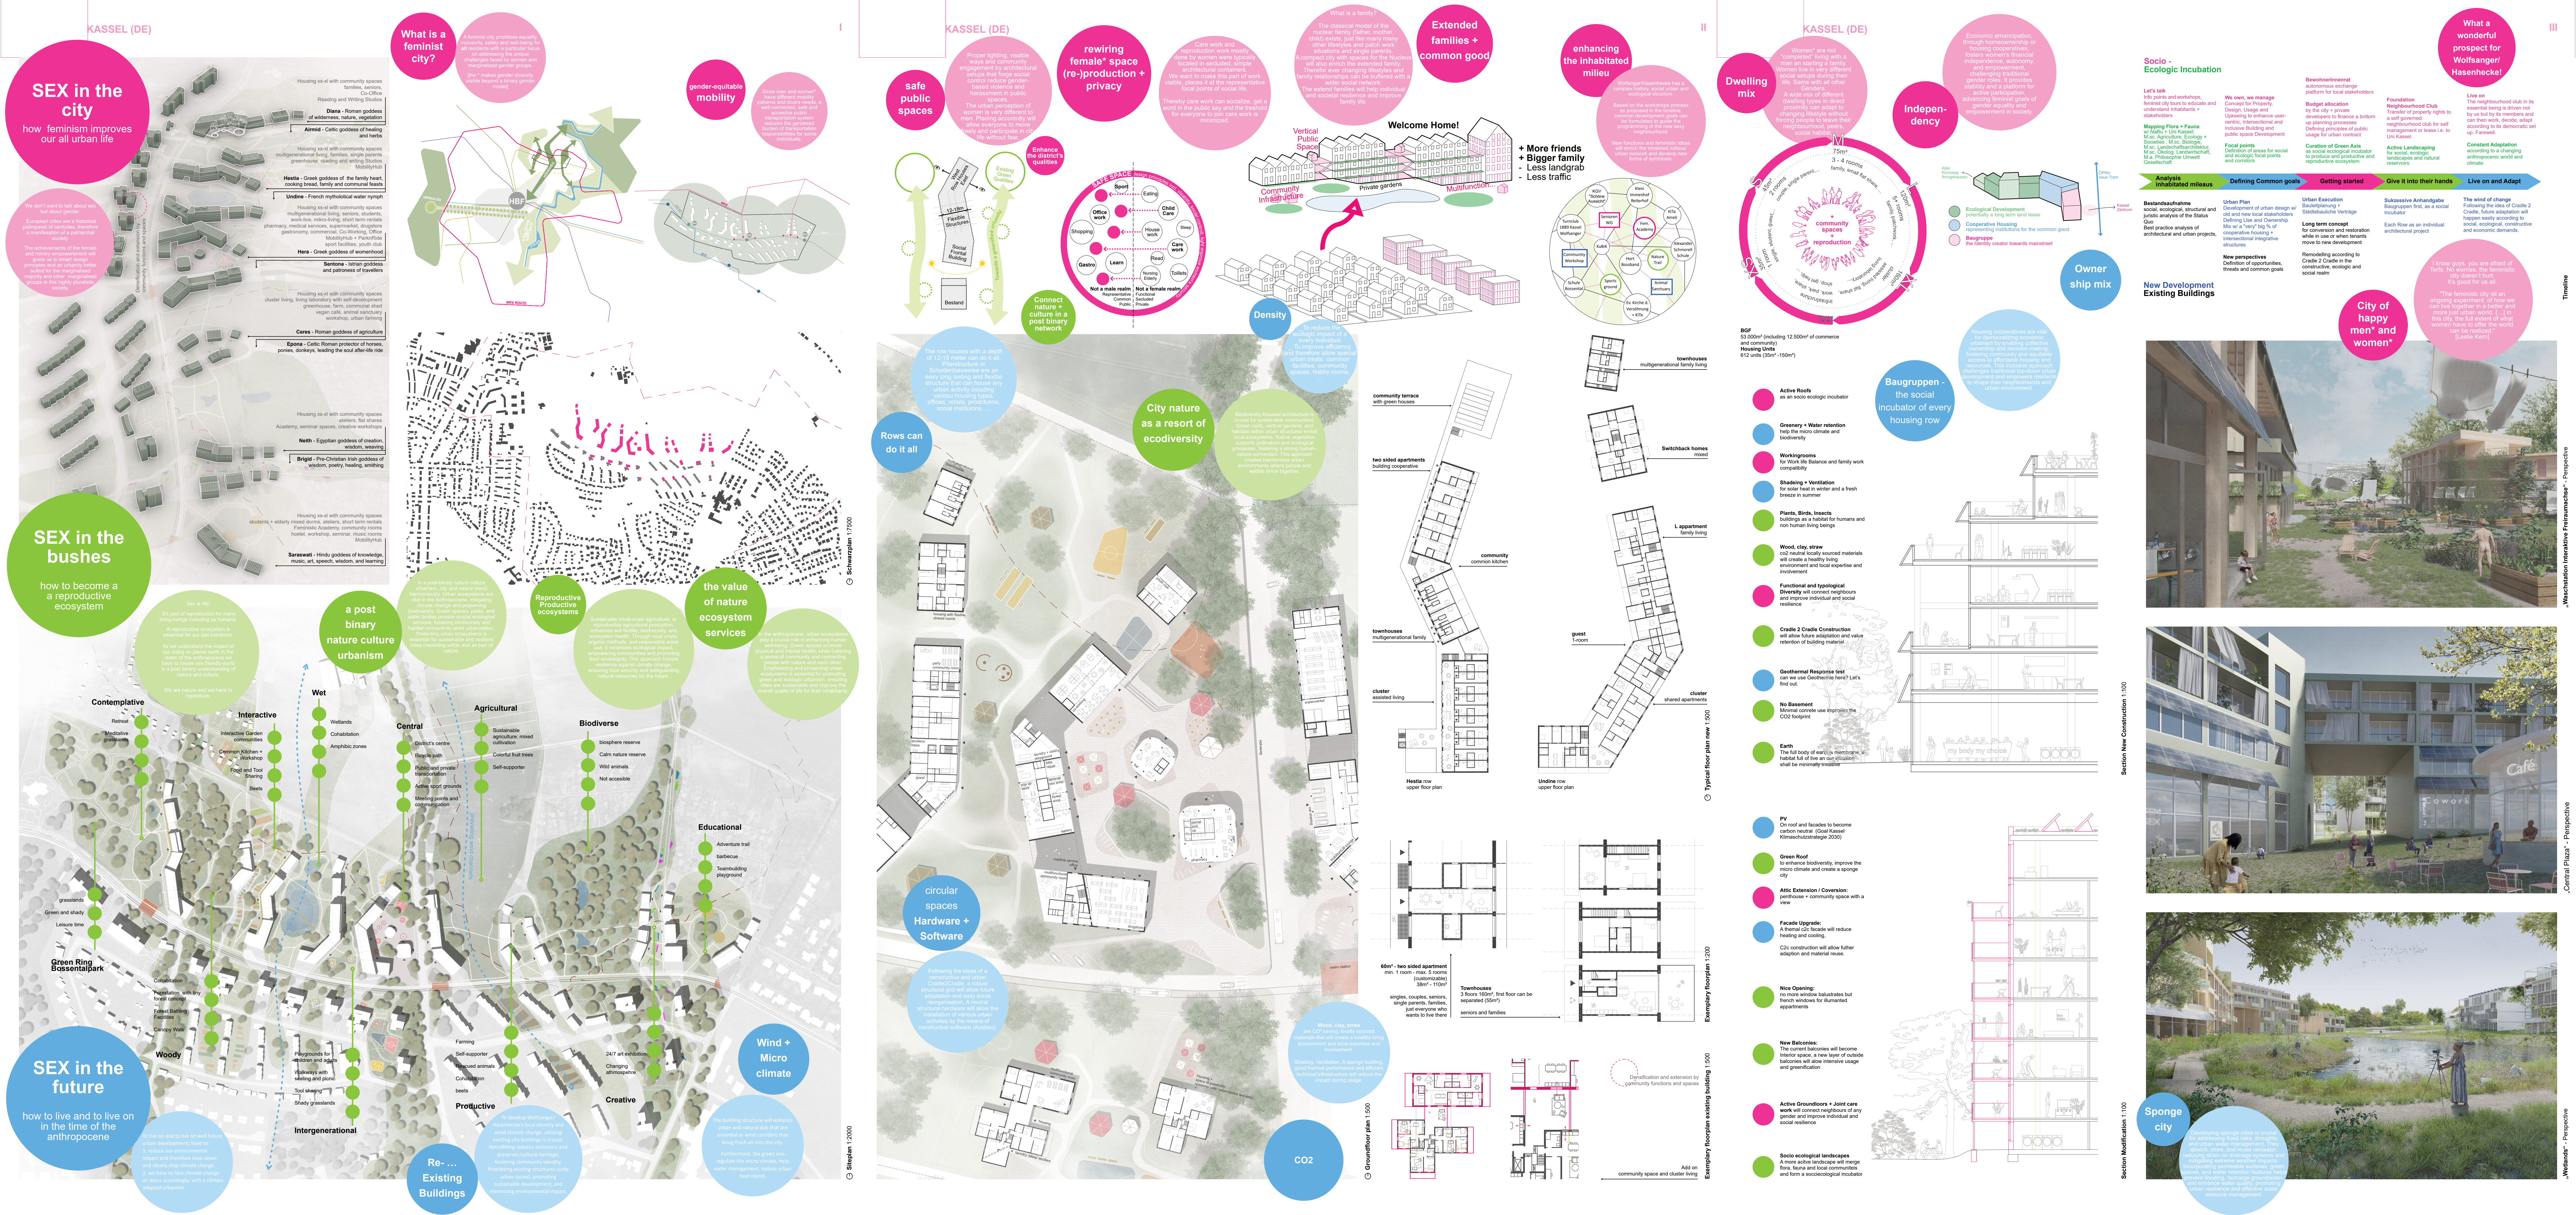

KASSEL (DE)
I
SEX in the city
how feminism improves our all urban life
What is a feminist city?
gender-equitable mobility
SEX in the bushes
how to become a a reproductive ecosystem
a post binary nature culture urbanism
Reproductive Productive ecosystems
the value of nature ecosystem services
SEX in the future
how to live and to live on in the time of the anthropocene
Re-... Existing Buildings
Wind + Micro climate
Contemplative
Interactive
Wet
Central
Agricultural
Biodiverse
Educational
Woody
Productive
Creative
Intergenerational
Green Ring Bossentalpark
Schwarzplan 1:7500
Siteplan 1:2000
KASSEL (DE)
II
safe public spaces
rewiring female* space (re-)production + privacy
Extended families + common good
enhancing the inhabitated milieu
Enhance the district's qualities
Connect nature + culture in a post binary network
Welcome Home!
+ More friends
+ Bigger family
- Less landgrab
- Less traffic
Vertical Public Space
Community Infrastructure
Private gardens
Multifunction
Density
Rows can do it all
City nature as a resort of ecodiversity
circular spaces Hardware + Software
CO2
Typical floor plan new 1:500
Groundfloor plan 1:500
Exemplary floorplan 1:200
Exemplary floorplan existing building 1:500
KASSEL (DE)
III
Dwelling mix
Indepen-dency
Owner ship mix
Baugruppen - the social incubator of every housing row
community spaces reproduction
Active Roofs
Greenery + Water retention
Workingrooms
Shading + Ventilation
Plants, Birds, Insects
Wood, clay, straw
Functional and typological Diversity
Cradle 2 Cradle Construction
Geothermal Response test
No Basement
Earth
PV
Green Roof
Attic Extension / Conversion
Facade Upgrade
Nice Opening
New Balconies
Active Groundfloors + Joint care
Socio-ecological landscapes
Section New Construction 1:100
Section Modification 1:100
Socio - Ecologic Incubation
What a wonderful prospect for Wolfsanger/ Hasenhecke!
Analysis inhabitated mileaus
Defining Common goals
Getting started
Give it into their hands
Live on and Adapt
New Development
Existing Buildings
City of happy men* and women*
Sponge city
Timeline
„Wachstation Interaktive Freiraumachse" - Perspective
„Central Plaza" - Perspective
„Wetlands" - Perspective